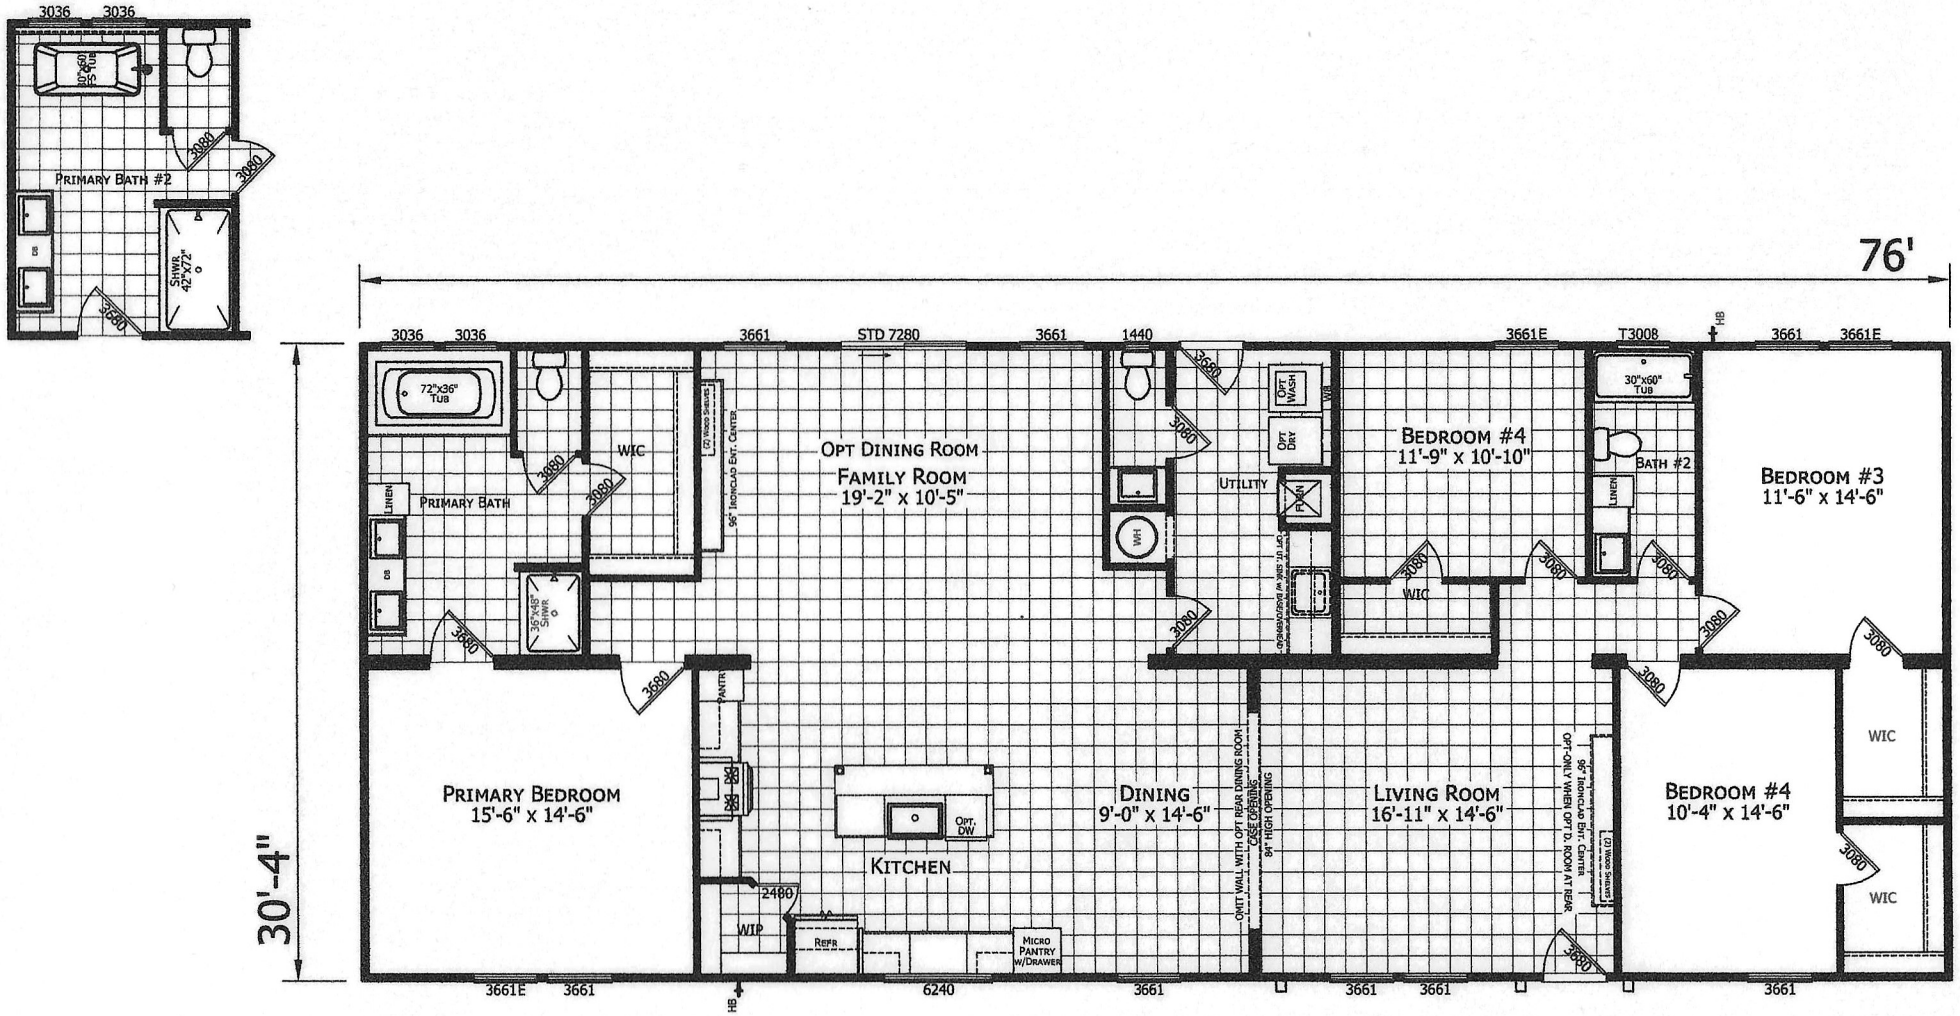

23-3276-21 HUD IRONCLAD

4 BEDROOM 2 BATH
76'-0" x 30'-4"
2305 SQ. FT. TOTAL

CHAMPION
HOME BUILDERS
755 W. BIG BEAVER ROAD, SUITE 1000 TROY, MI 48084
PHONE: 248-614-8200

MODIFICATIONS

PROJECT:	023-3276-21 76'-0" x 30'-4" 4 BD 2 BT
DRAWN BY:	STAFF
DATE:	03-07-23
SCALE:	3/16" = 1'-0"
TITLE:	LITERATURE PLAN
FILENAME:	23-3276-21 HUD IRONCLAD
SHEET:	L-101

PROPRIETARY AND CONFIDENTIAL
THESE DRAWINGS AND SPECIFICATIONS ARE ORIGINAL, PROPRIETARY AND CONFIDENTIAL MATERIALS OF CHAMPION.
COPYRIGHT © 1976-2023 BY CHAMPION